


REVISION No. 9

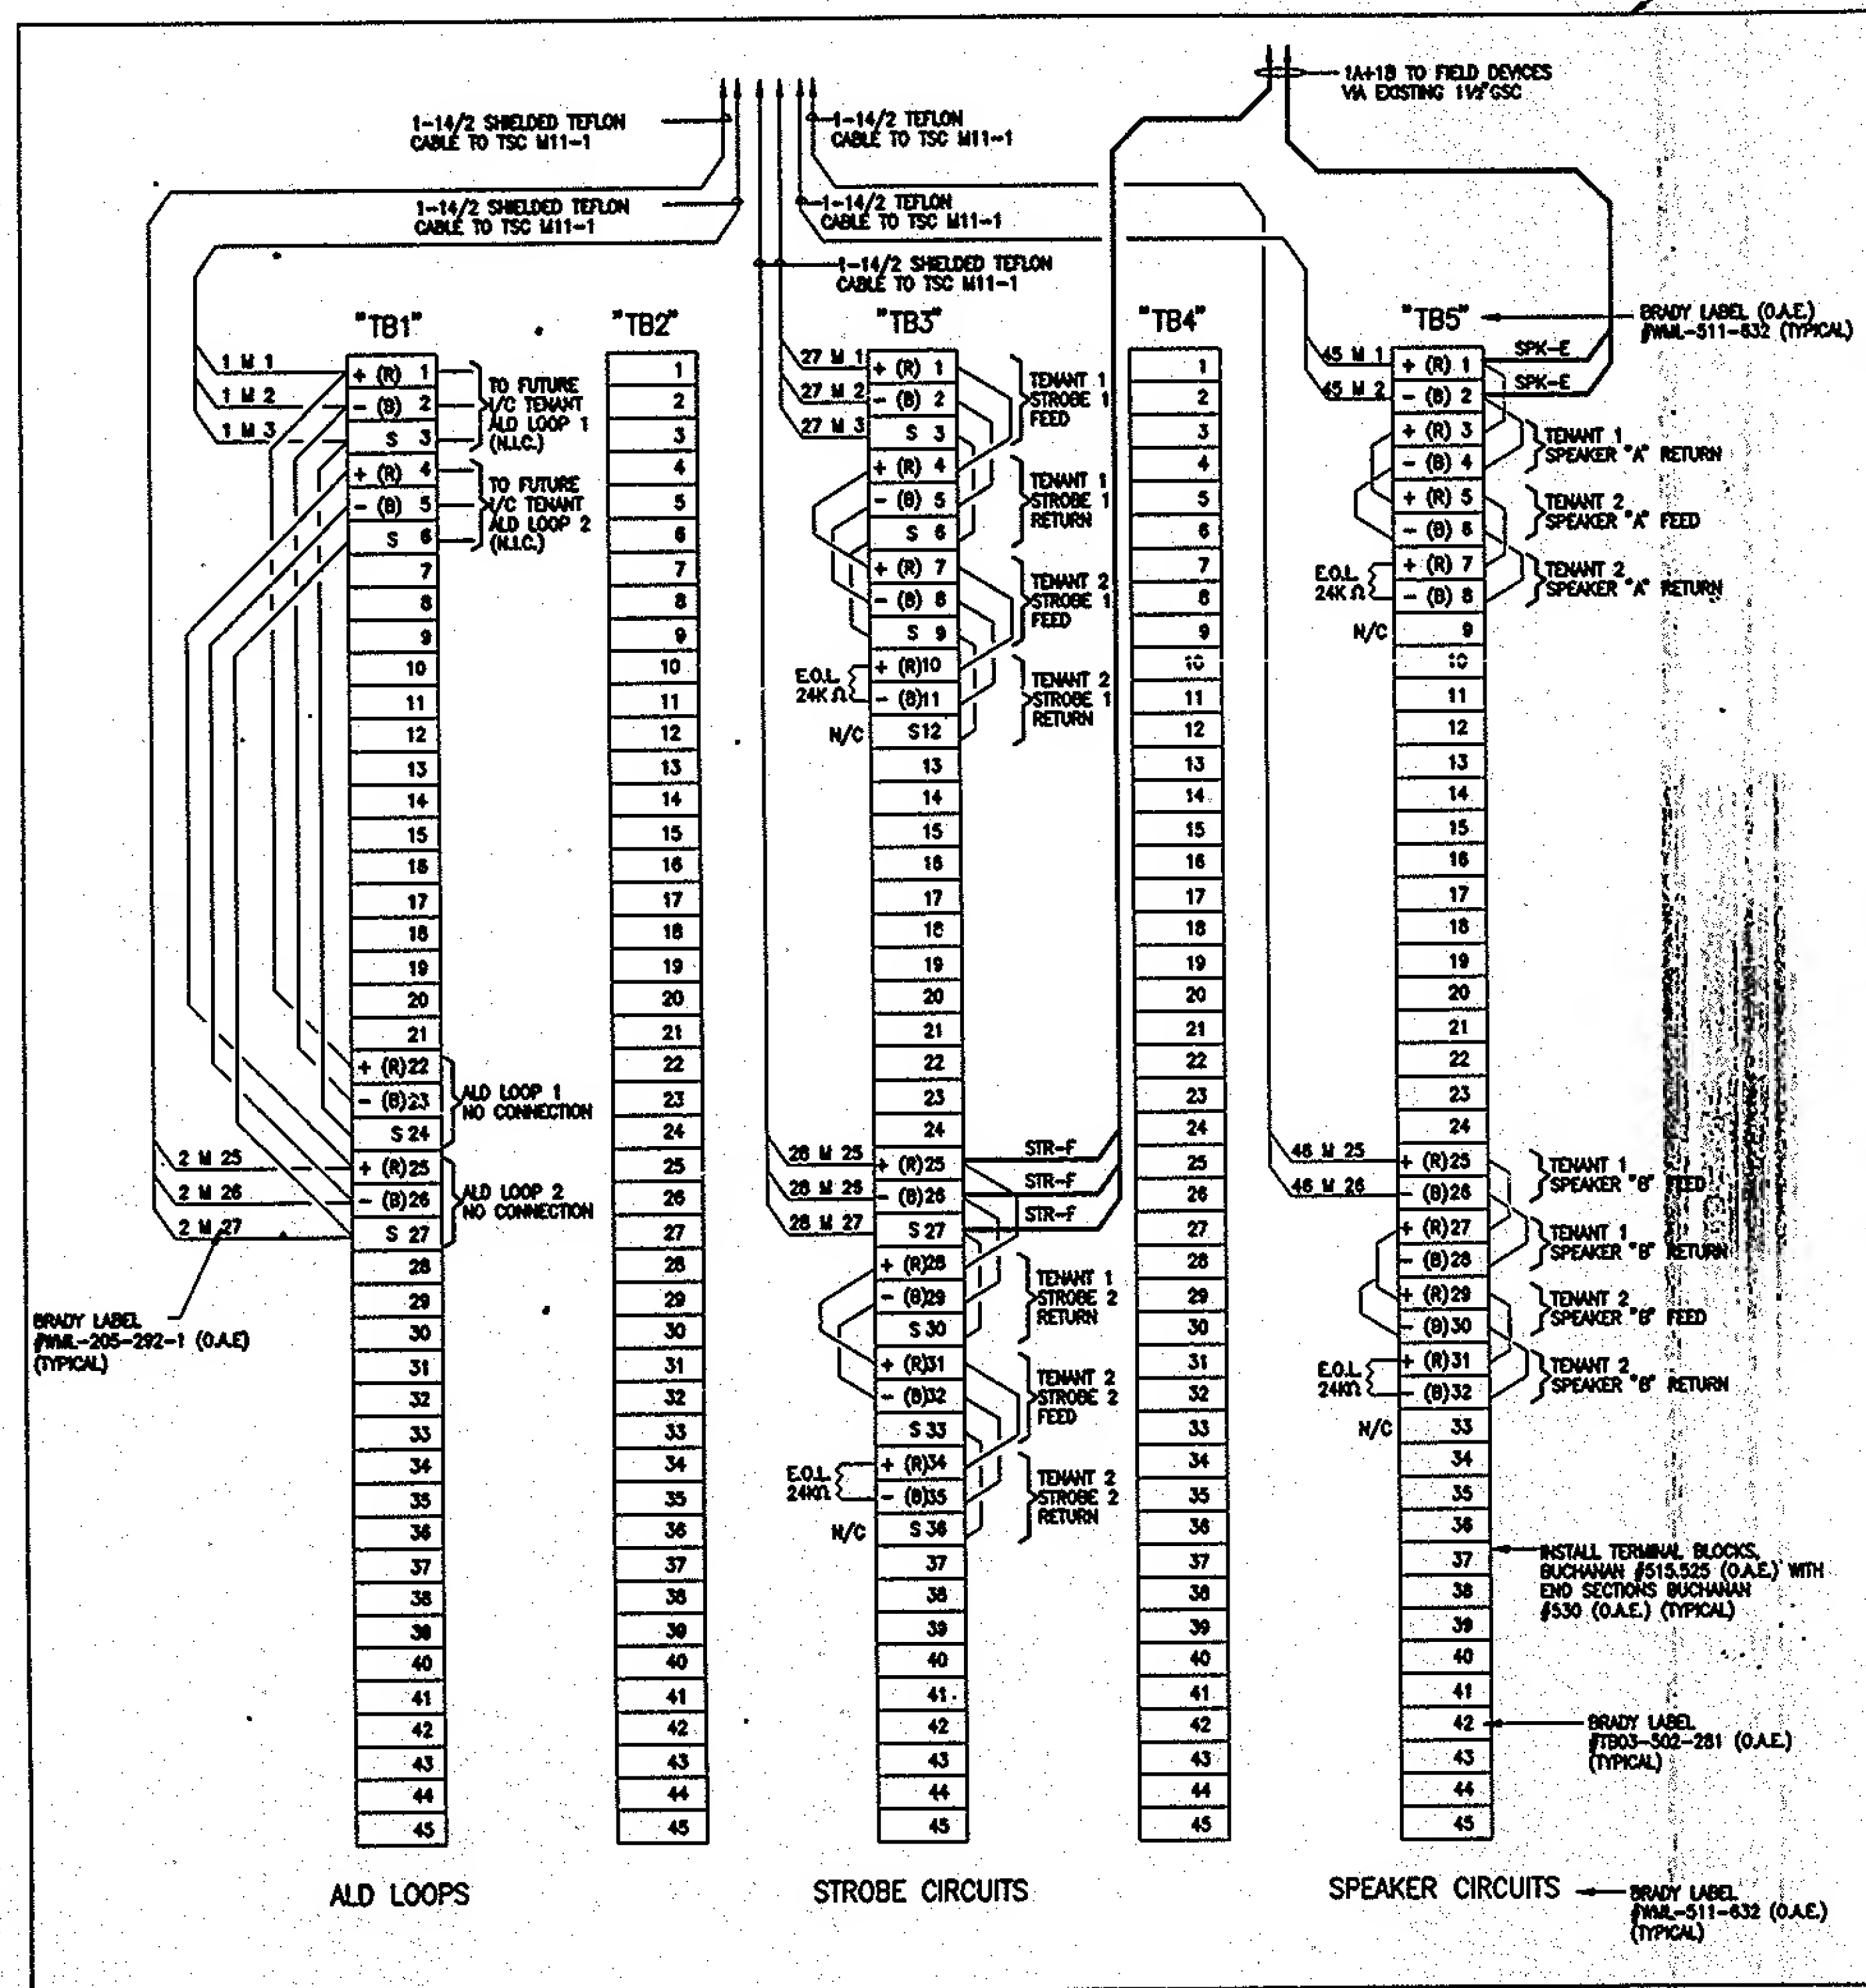


TSC-F1A-NE3

NOTES:

1. FOR LEGEND, ABBREVIATIONS & C...
2. ALL SHIELDS MUST BE ISOLATED... TUBING SHALL BE USED ON ALL... (ON THIS DWG).
3. ALL WIRING SHALL BE FREE OF... STRAY VOLTAGES.
4. CONTRACTOR SHALL SHAPE, TEST... CONNECTION SHALL BE MADE BY... AND UNDER THE DIRECT SUPERVISOR.
5. FOR TSC-F1A-NE3 ENCLOSURE L... HER PLAN.

LEGEND:

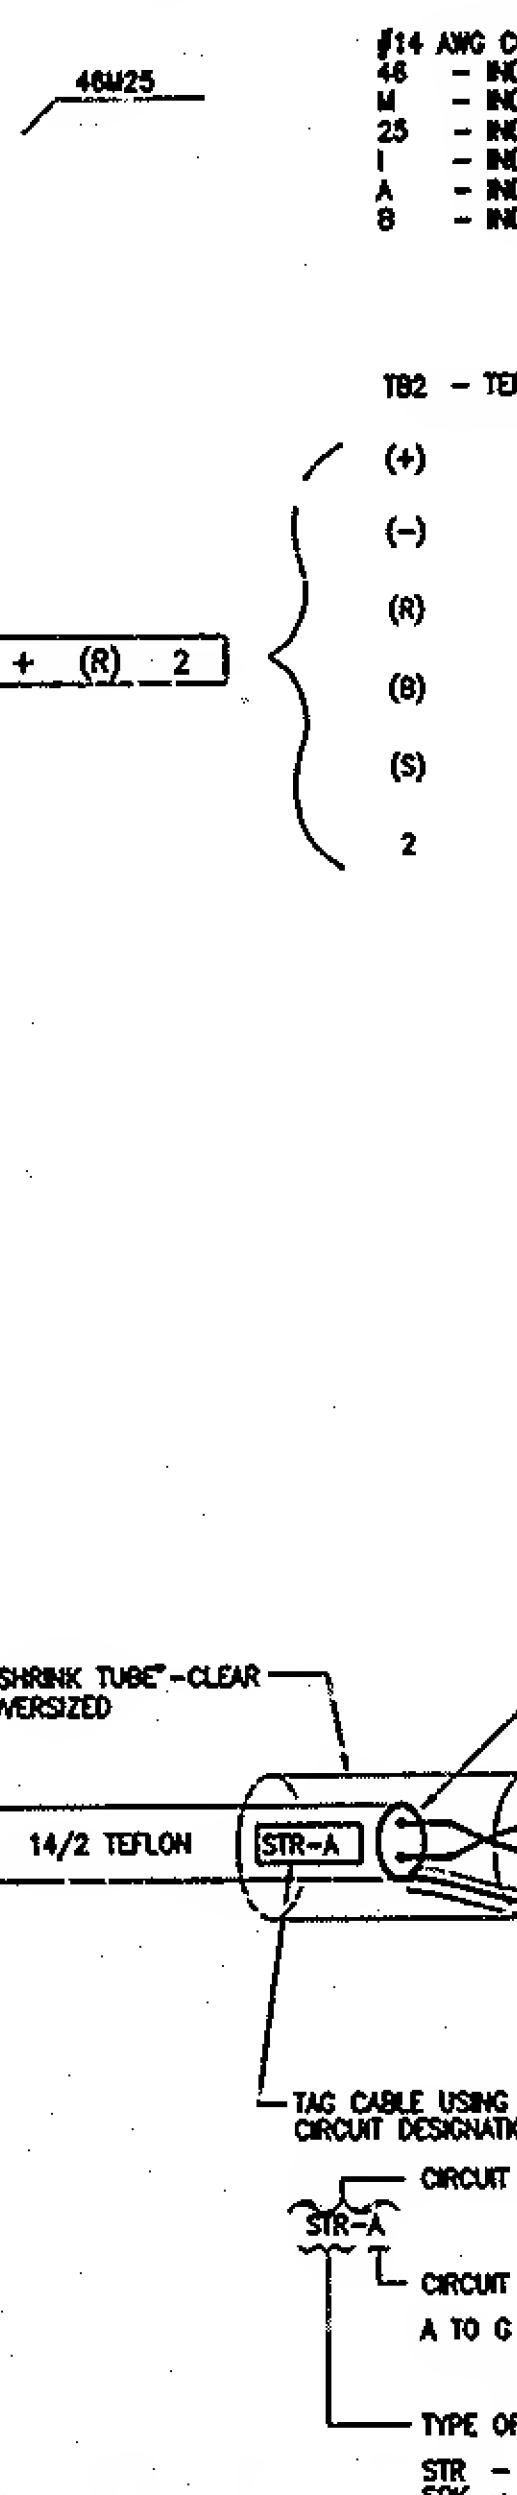

DETAIL "A" - TYPICAL SHIE